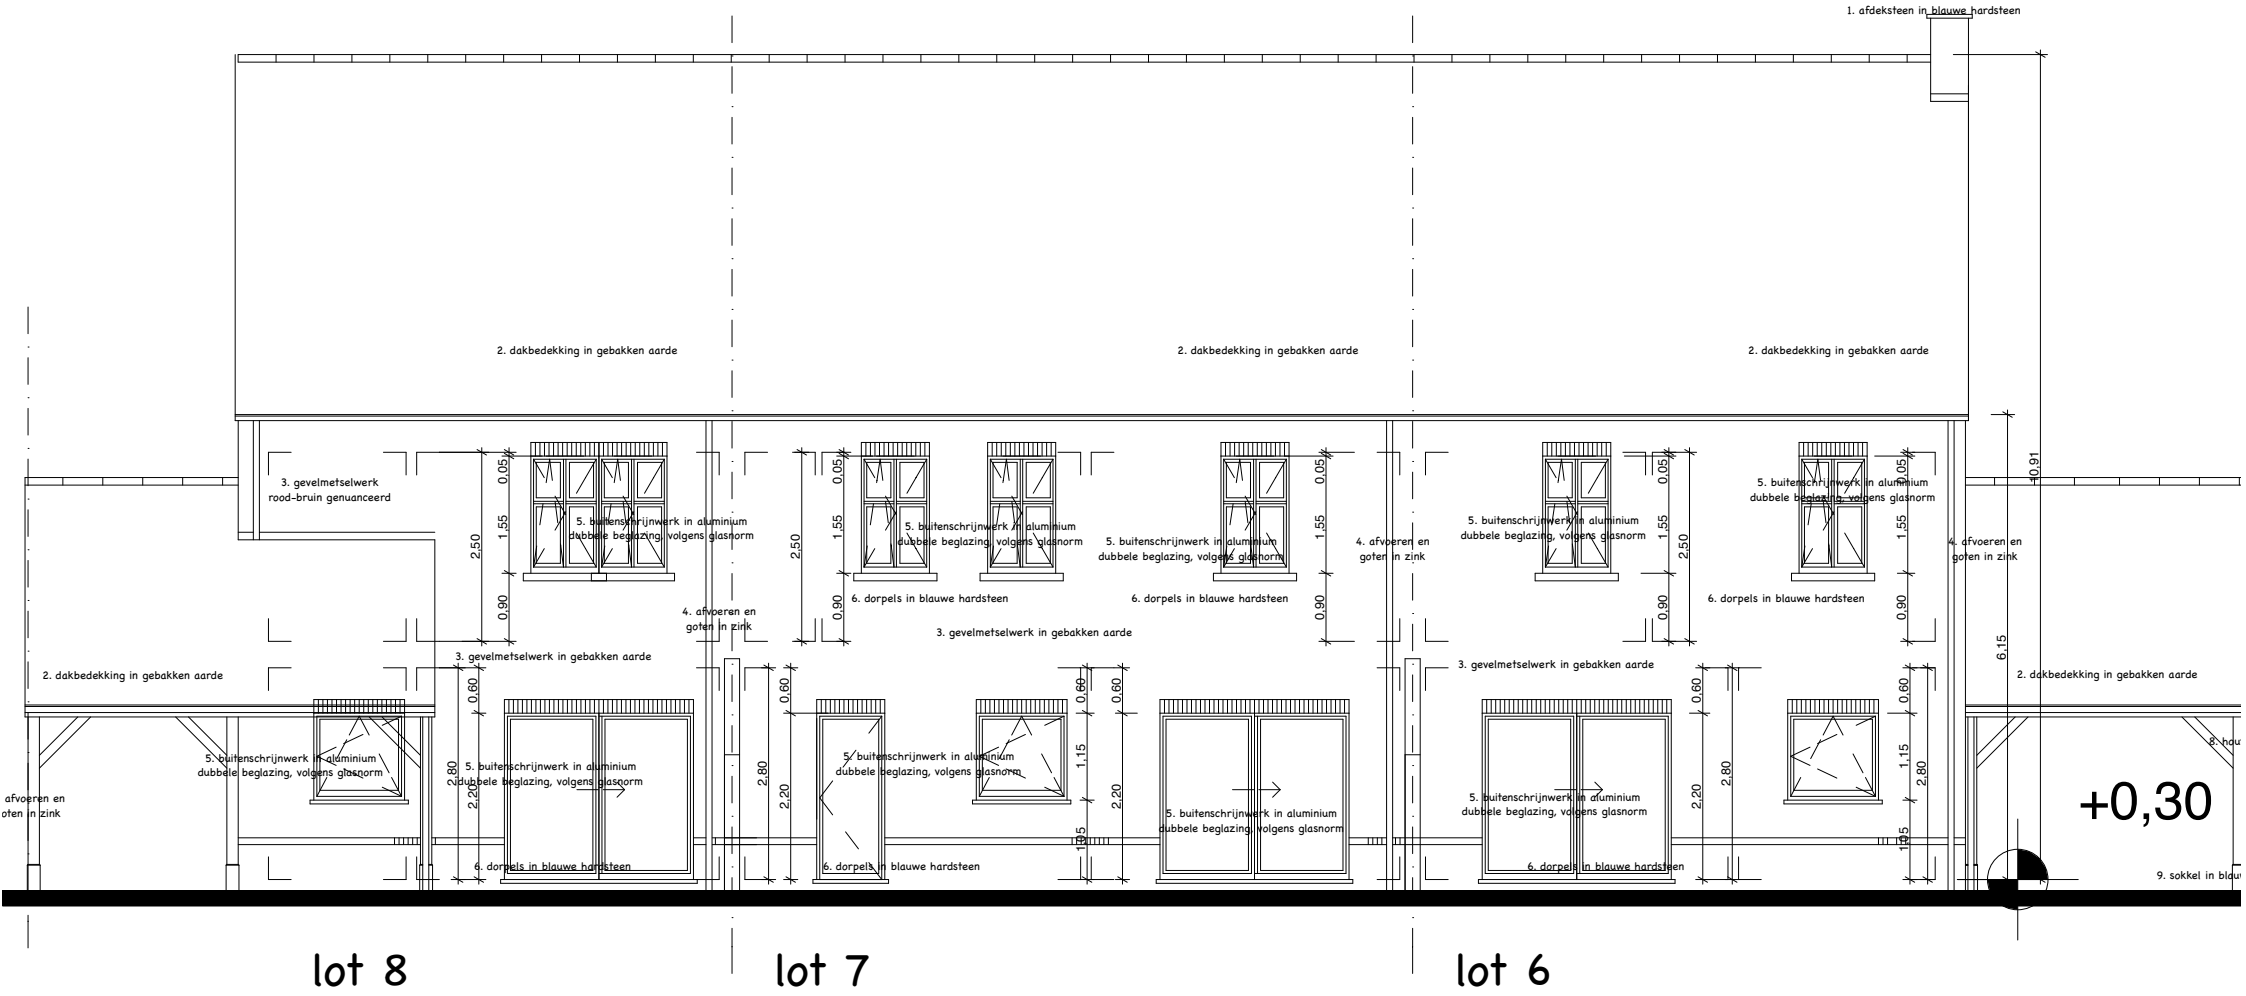

lot 8 lot 7 lot 6

ACHTERGEVEL - lot 6 TEM 8

schaal: 1/100